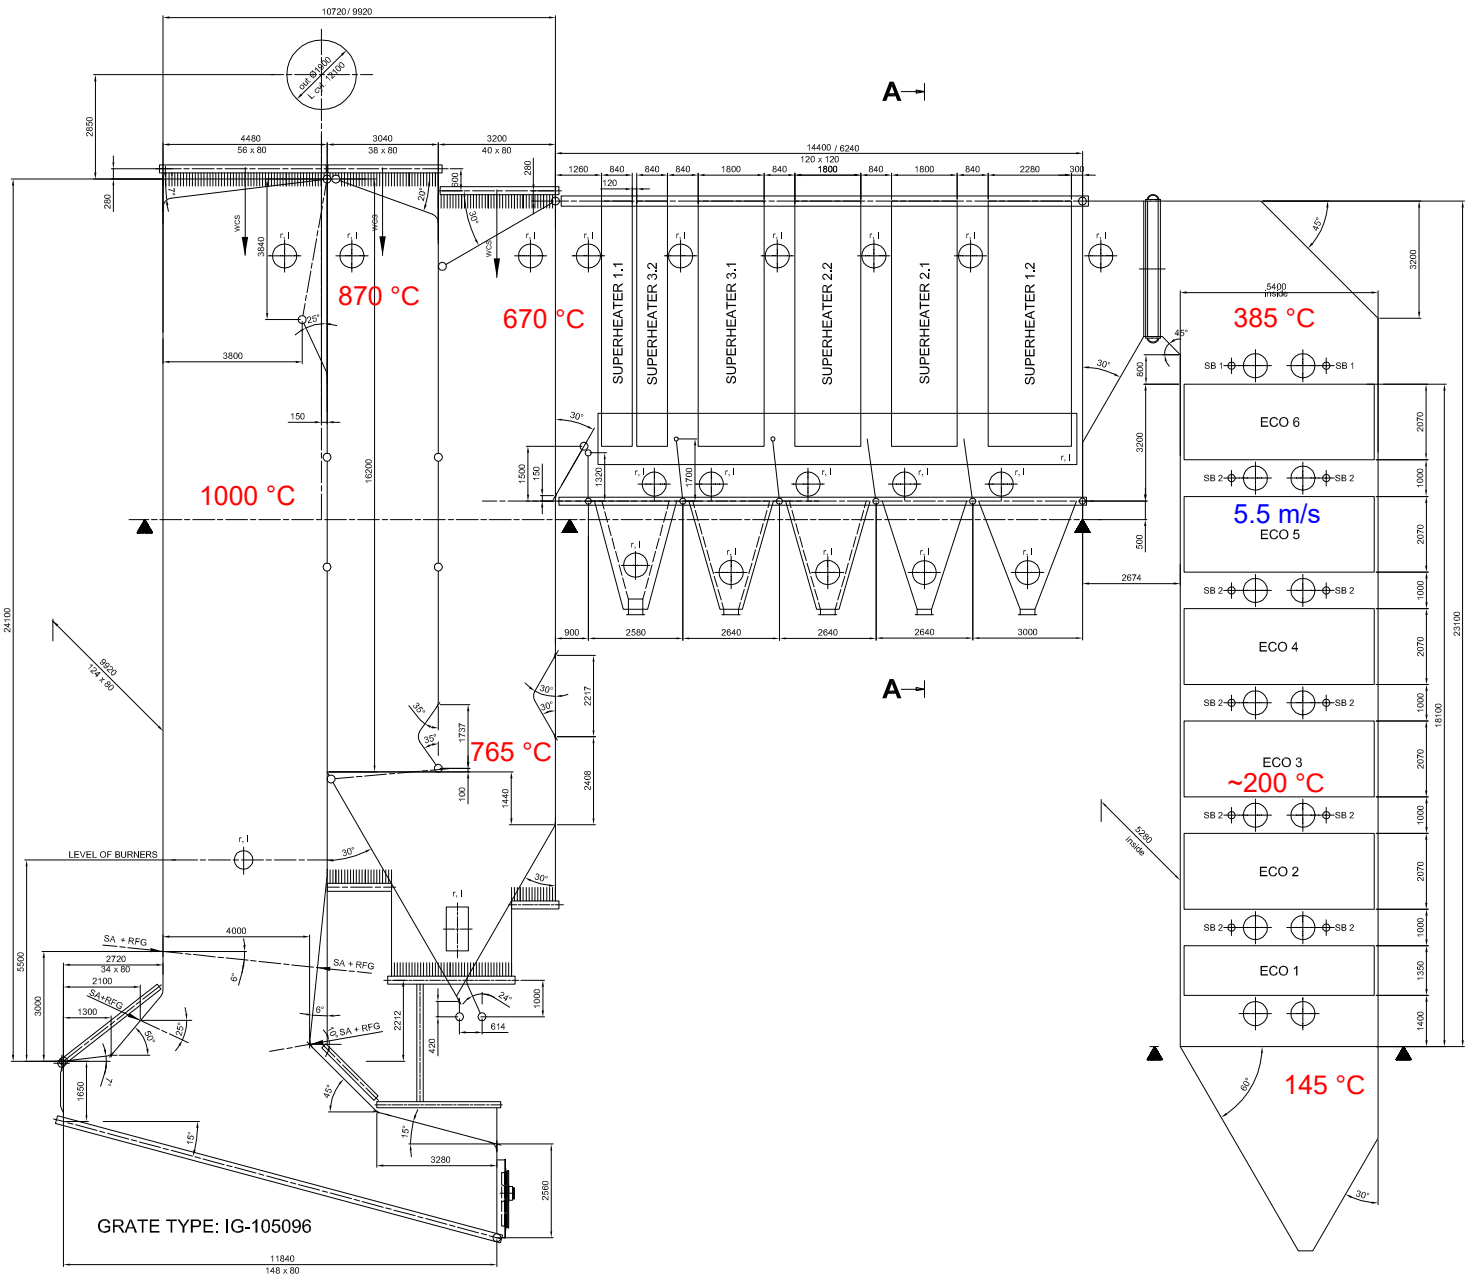

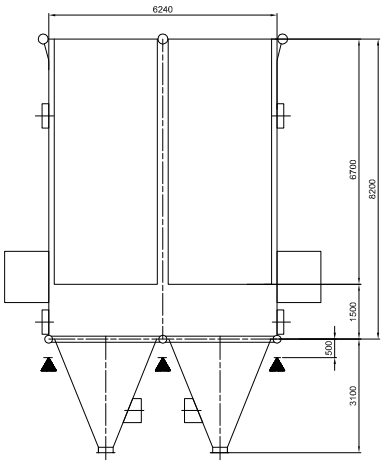

HEADER POSITION

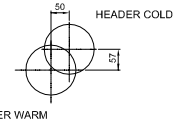

ABBREVIATION

WCS: Wet Cleaning System
SB: Sootblower
SPG: Shock Pulse Generator
FP: Fix Point
SA: Secondary Air
RFG: Recirculated Flue Gas
r, l: right and left

Project-No.	YE-3425	Project Name	Tees Valley	Description	Boiler		
Scale	1:50	Replaced by		Replaced for			
Status	Work in Progress	Sheet	1/1	Doc Type	DAA	Number	HZI 40327157	Rev-Index	01
Size	A0						

Hitachi Zosen INOVA