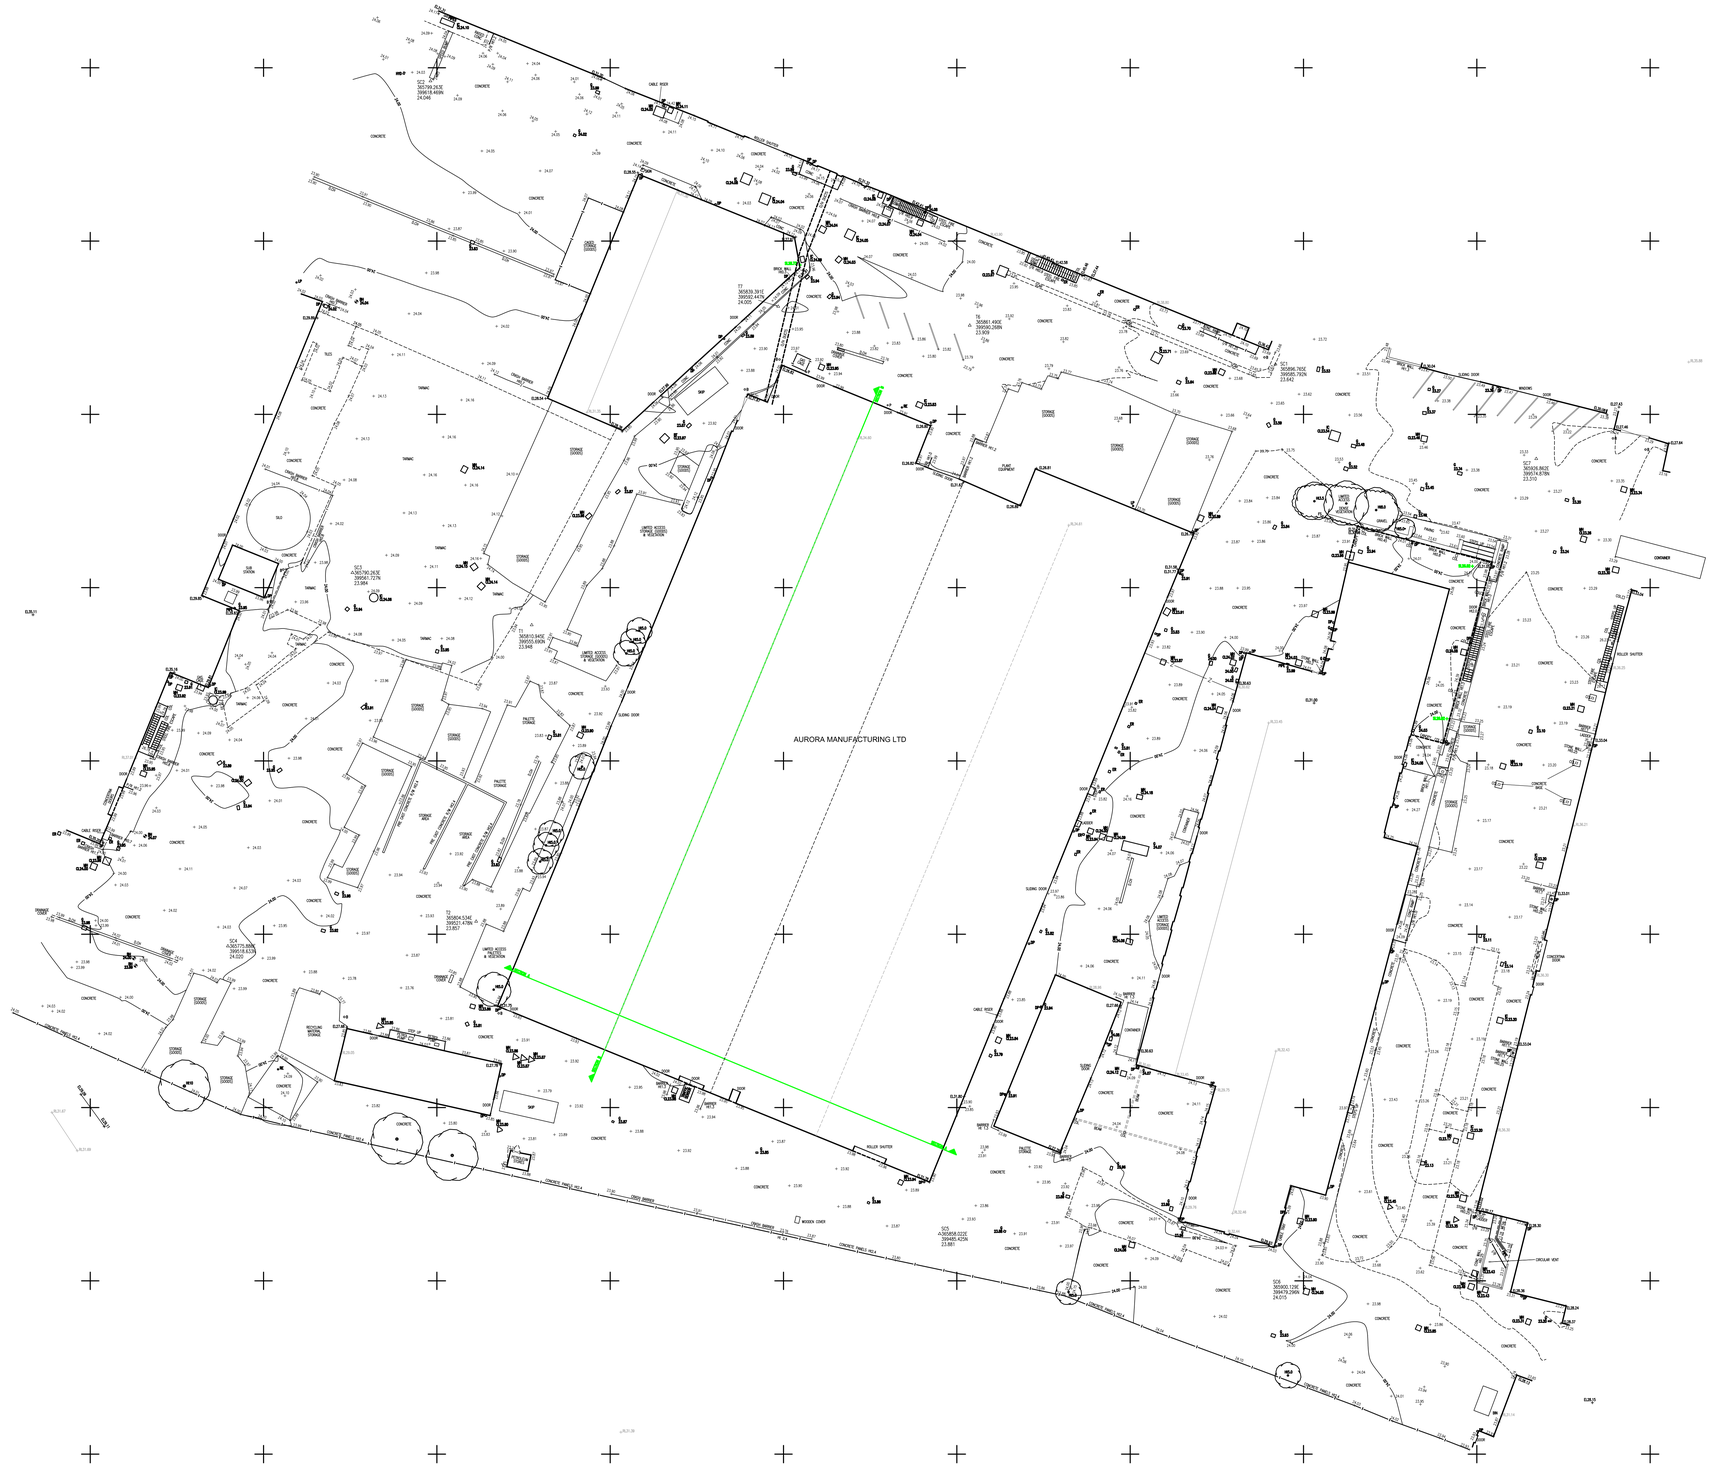
AURORA MANUFACTURING LTD
CONCRETE
TARMAC
CABLE RISER
ROLLER SHUTTER
SLIDING DOOR
WINDOW
DOOR
STORAGE AREA
PALETTE STORAGE
CONCRETE PANEL WALL
WOODEN COVER
SKIP
SUB STATION
SLOPE
SLOPE
SLOPE