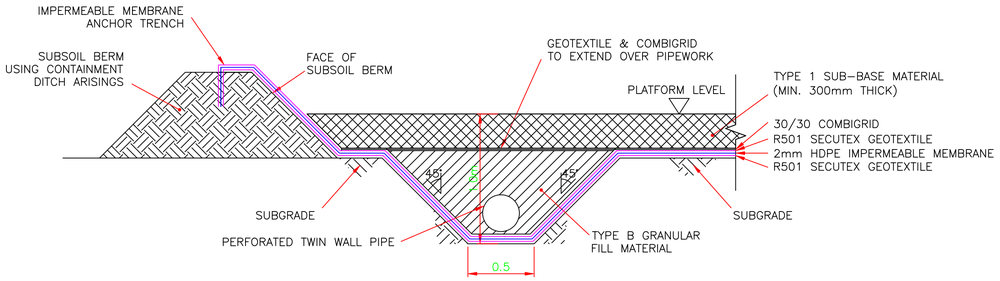

SECTION THROUGH PIPED & BACKFILLED CONTAINMENT DITCH

SCALE – 1:25

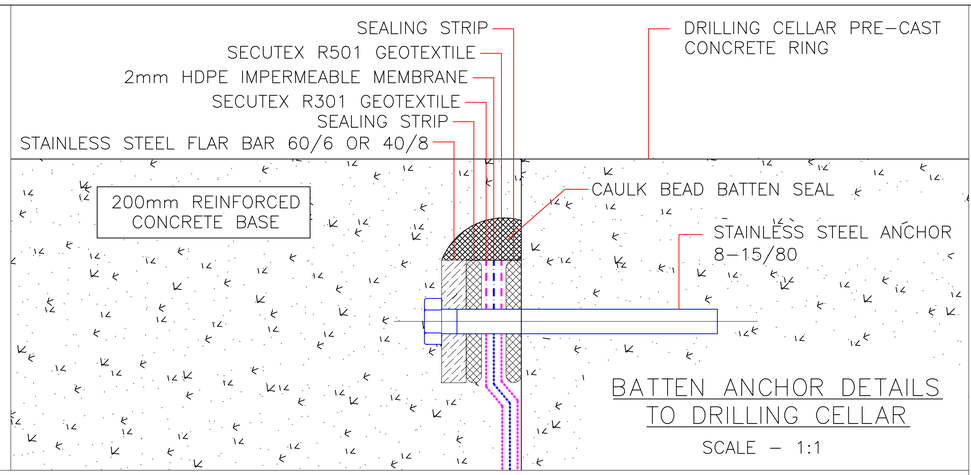

BATTEN ANCHOR DETAILS TO DRILLING CELLAR

SCALE – 1:1

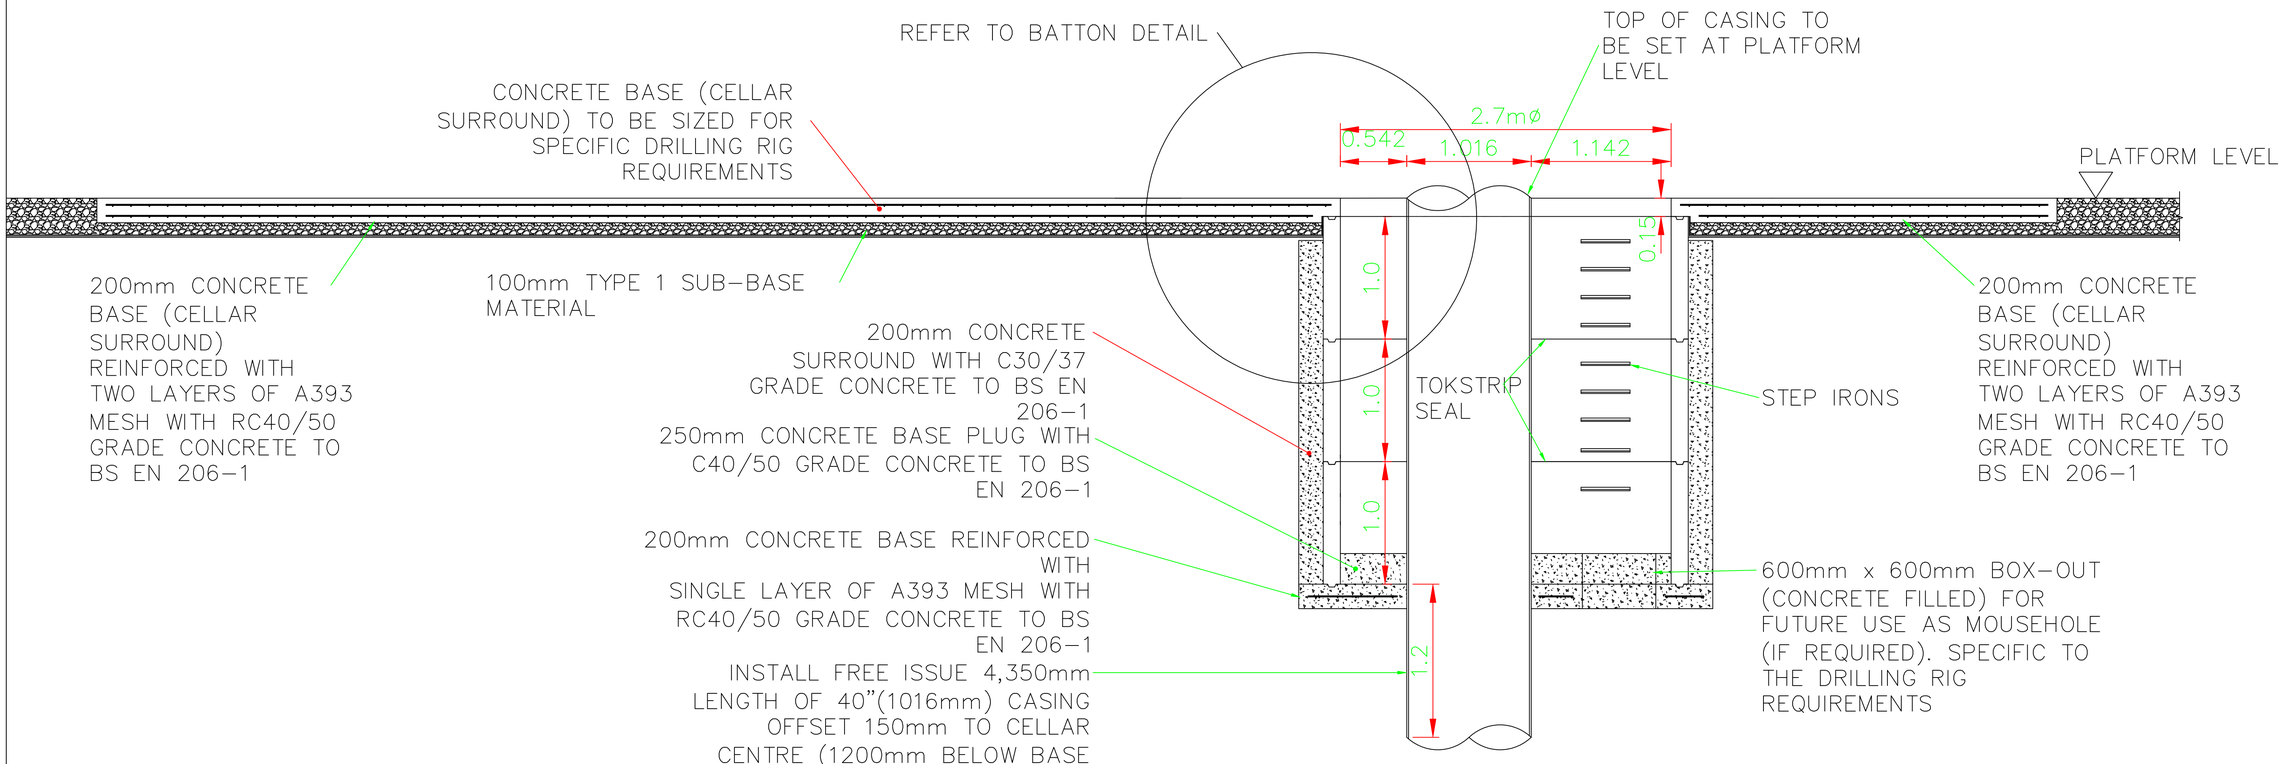

SECTION THROUGH TYPICAL DRILLING CELLAR CONSTRUCTION

SCALE – 1:25

KEY:

NOTES:

MATERIAL SPECIFICATIONS, INCLUDING GEOTEXTILES, GEO-GRID, CONCRETE REINFORCEMENT AND FREE-ISSUE CASING, ARE INDICATIVE OF THOSE USED.

THE DESIGN OF EACH DRILLING CELLAR AND DRILLING PLATFORM WILL BE INFORMED BY GEOTECHNICAL EVALUATION AND CYLINDER TESTING OF THE HDPE IMPERMEABLE MEMBRANE, PROTECTIVE GEOTEXTILES AND PROPOSED SUB-BASE MATERIAL.

REVISION HISTORY				
–	–	–	–	–
–	–	–	–	–
–	–	–	–	–
–	–	–	–	–
0	SEPT'23	JF	FIRST ISSUE	JF
REV.	DATE:	BY:	DETAILS	APP.

ZETLAND GROUP

FROM CONCEPTION TO COMPLETION

ZETLAND GROUP LIMITED
THE INNOVATION CENTRE, EXETER, DEVON, EX4 4HL, REGION, TS19 0SH
T: +44(0)1392 777 800 E: info@zetlandgroup.com W: www.zetlandgroup.com

Zetland Group Limited is registered in England and Wales No. 10134141

THIS DOCUMENT IS THE PROPERTY OF ZETLAND GROUP LIMITED. IT CONTAINS PROPRIETARY AND CONFIDENTIAL INFORMATION WHICH MUST NOT BE REPRODUCED, USED OR DISCLOSED OTHER THAN AS EXPRESSLY AUTHORISED BY ZETLAND GROUP LIMITED OR ITS REPRESENTATIVE. © 2025

SITE: GENERAL CONSTRUCTION

PROJECT: CONSTRUCTION

TITLE: TYPICAL DRILLING CELLAR AND PAD CONSTRUCTION DETAILS

CLIENT: ZETLAND GROUP LIMITED

Scale:	AS INDICATED	DWG. No:	
Size:	A1	ZG-GEN-CON-DC-01	
Sheet	1 of 1		