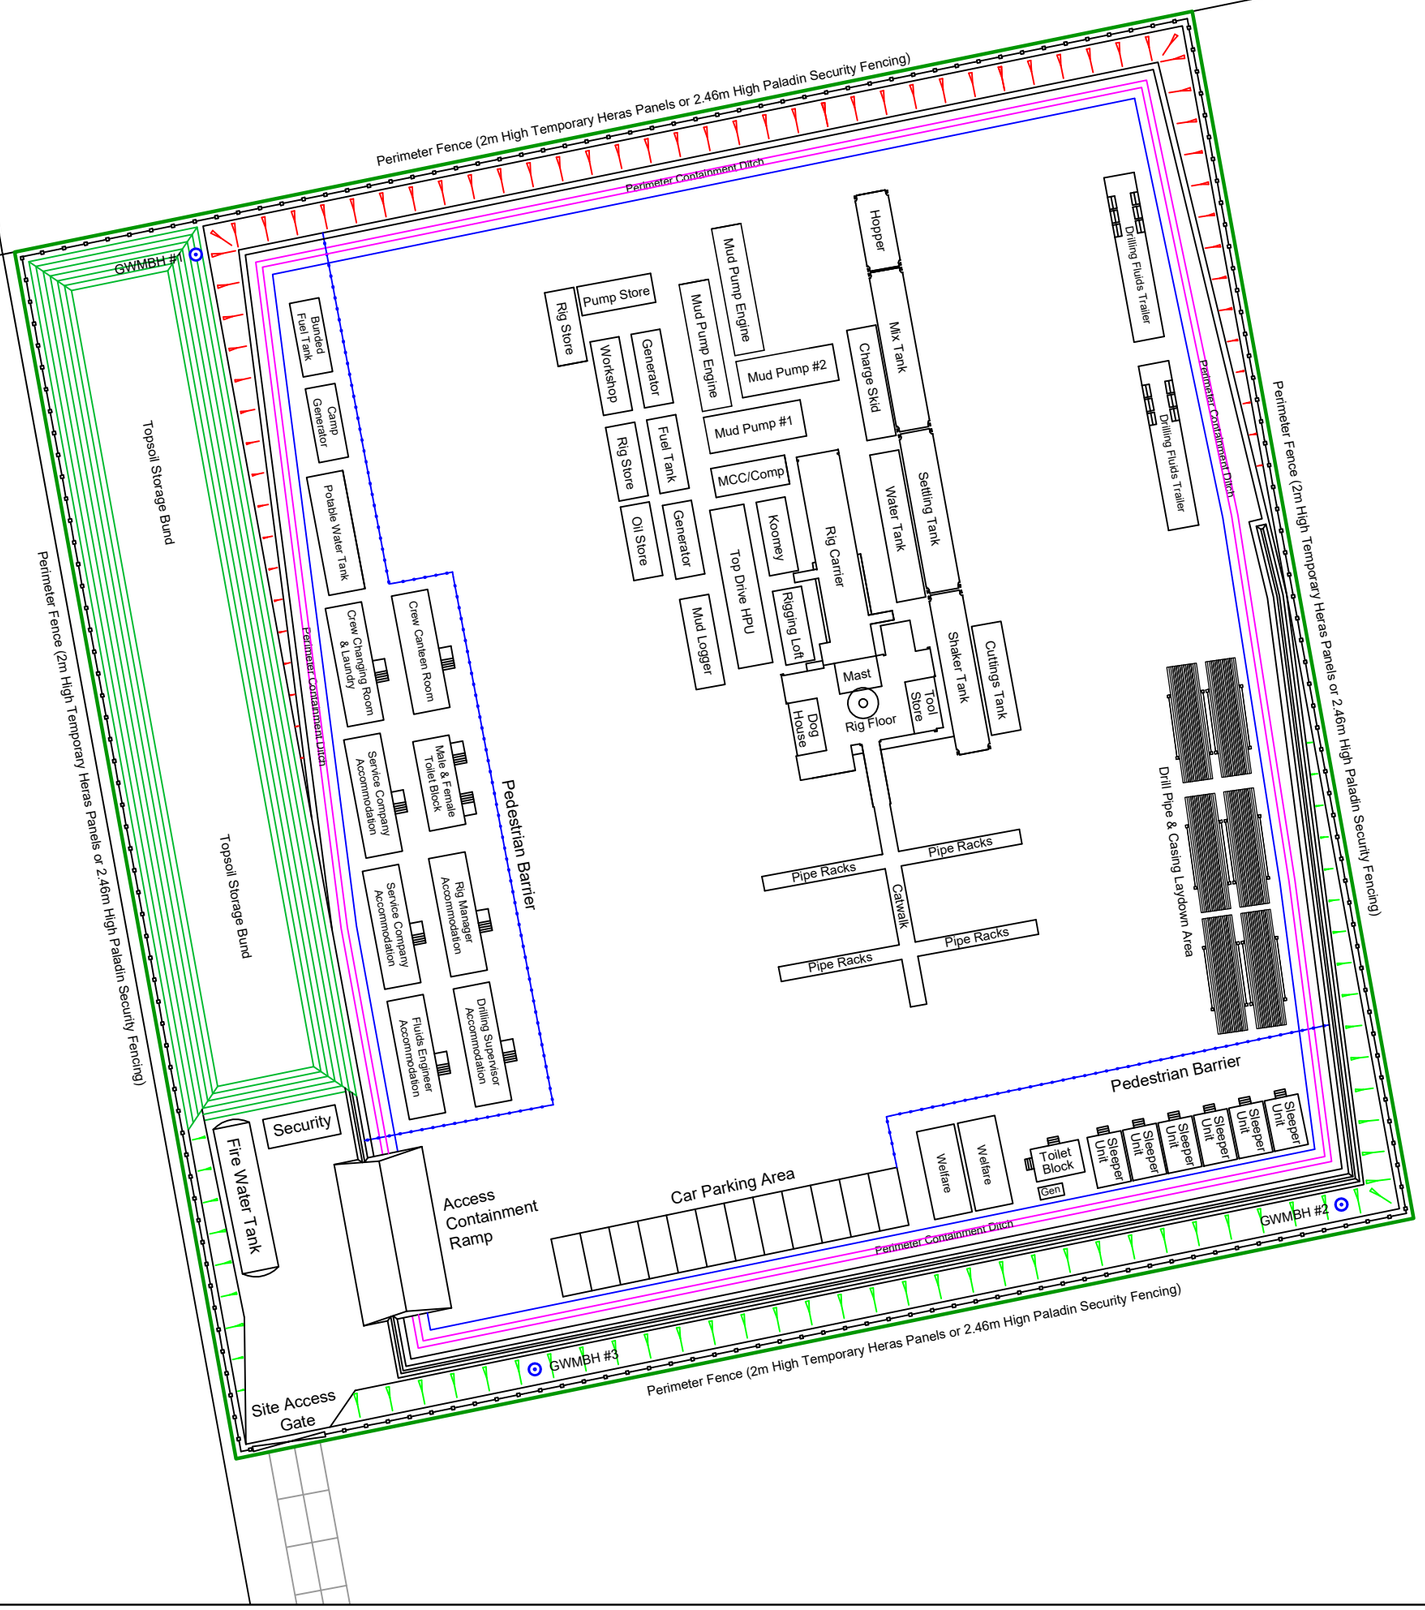

THE ORDNANCE SURVEY DATA ON THIS PLAN HAS BEEN REPRODUCED FROM ORDNANCE SURVEY ® BY PERMISSION OF ORDNANCE SURVEY ®.
© CROWN COPYRIGHT 2024. ALL RIGHTS RESERVED.
LICENCE No. 100022432

N

KEY:

- PERMIT APPLICATION BOUNDARY
- WATER FEATURES (PONDS, DRAINS)
- PERIMETER CONTAINMENT SYSTEM
- CUT BATTER
- FILL BATTER
- PERIMETER FENCE
- PEDESTRIAN BARRIER

ABBREVIATIONS:

COMP:	COMPRESSOR
GWMBH:	GROUNDWATER MONITORING BOREHOLE
HDPE:	HIGH DENSITY POLYETHYLENE
HPU:	HYDRAULIC POWER UNIT
KOOMEY:	ACCUMULATOR
MCC:	MOTOR CONTROL CENTRE
V-DOOR:	RAMP FROM CATWALK TO RIG FLOOR

NOTES:

FOR EASE OF VIEWING THE EQUIPMENT LAYOUT THE 102mm DURA-BASE HDPE MATTING AND INTERNAL PERIMETER DRAINAGE DITCH HAS BEEN REMOVED FROM THIS PLAN. REFER TO PLAN NO. ZG-ER-WRP1-FH-EPR-04-03 FOR THE WELLSITE CONSTRUCTION DETAILS.

REVISION HISTORY

REV	DATE	BY	DETAILS	APR
–	–	–	–	–
–	–	–	–	–
–	–	–	–	–
1	JUL25	JF	GWMBH ADDED	JF
0	MAY25	JF	FIRST ISSUE	JF

ZETLAND GROUP
FROM CONCEPTION TO COMPLETION

ZETLAND GROUP LIMITED
THE INNOVATION CENTRE, KIRKLEATHAM BUSINESS PARK, REDCAR, TS10 5SH
T: +44(0)1642 777726 E: info@zetlandgroup.com W: www.zetlandgroup.com
Registered in England No. 05964968 Registered office: The Innovation Centre, Kirkleatham Business Park, Redcar, TS10 5SH

THIS DOCUMENT IS THE PROPERTY OF ZETLAND GROUP LIMITED. IT CONTAINS PROPRIETARY AND CONFIDENTIAL INFORMATION WHICH MUST NOT BE DUPLICATED, USED OR DISCLOSED OTHER THAN AS EXPRESSLY AUTHORISED BY ZETLAND GROUP LIMITED OR ITS REPRESENTATIVE © 2025

SITE: WEAVERTHORPE 1 WELLSITE
LAND EAST OF FOXHOLES
NORTH YORKSHIRE

PROJECT: WEAVERTHORPE 1
EXPLORATION BOREHOLE

TITLE: INDICATIVE SITE LAYOUT PLAN - DRILLING PHASE

CLIENT: EGDON RESOURCES U.K. LIMITED

Scale:	1:500	DWG. No: ZG-ER-WRP1-FH-EPR-04-04
Size:	A3	
Sheet:	1 of 1	