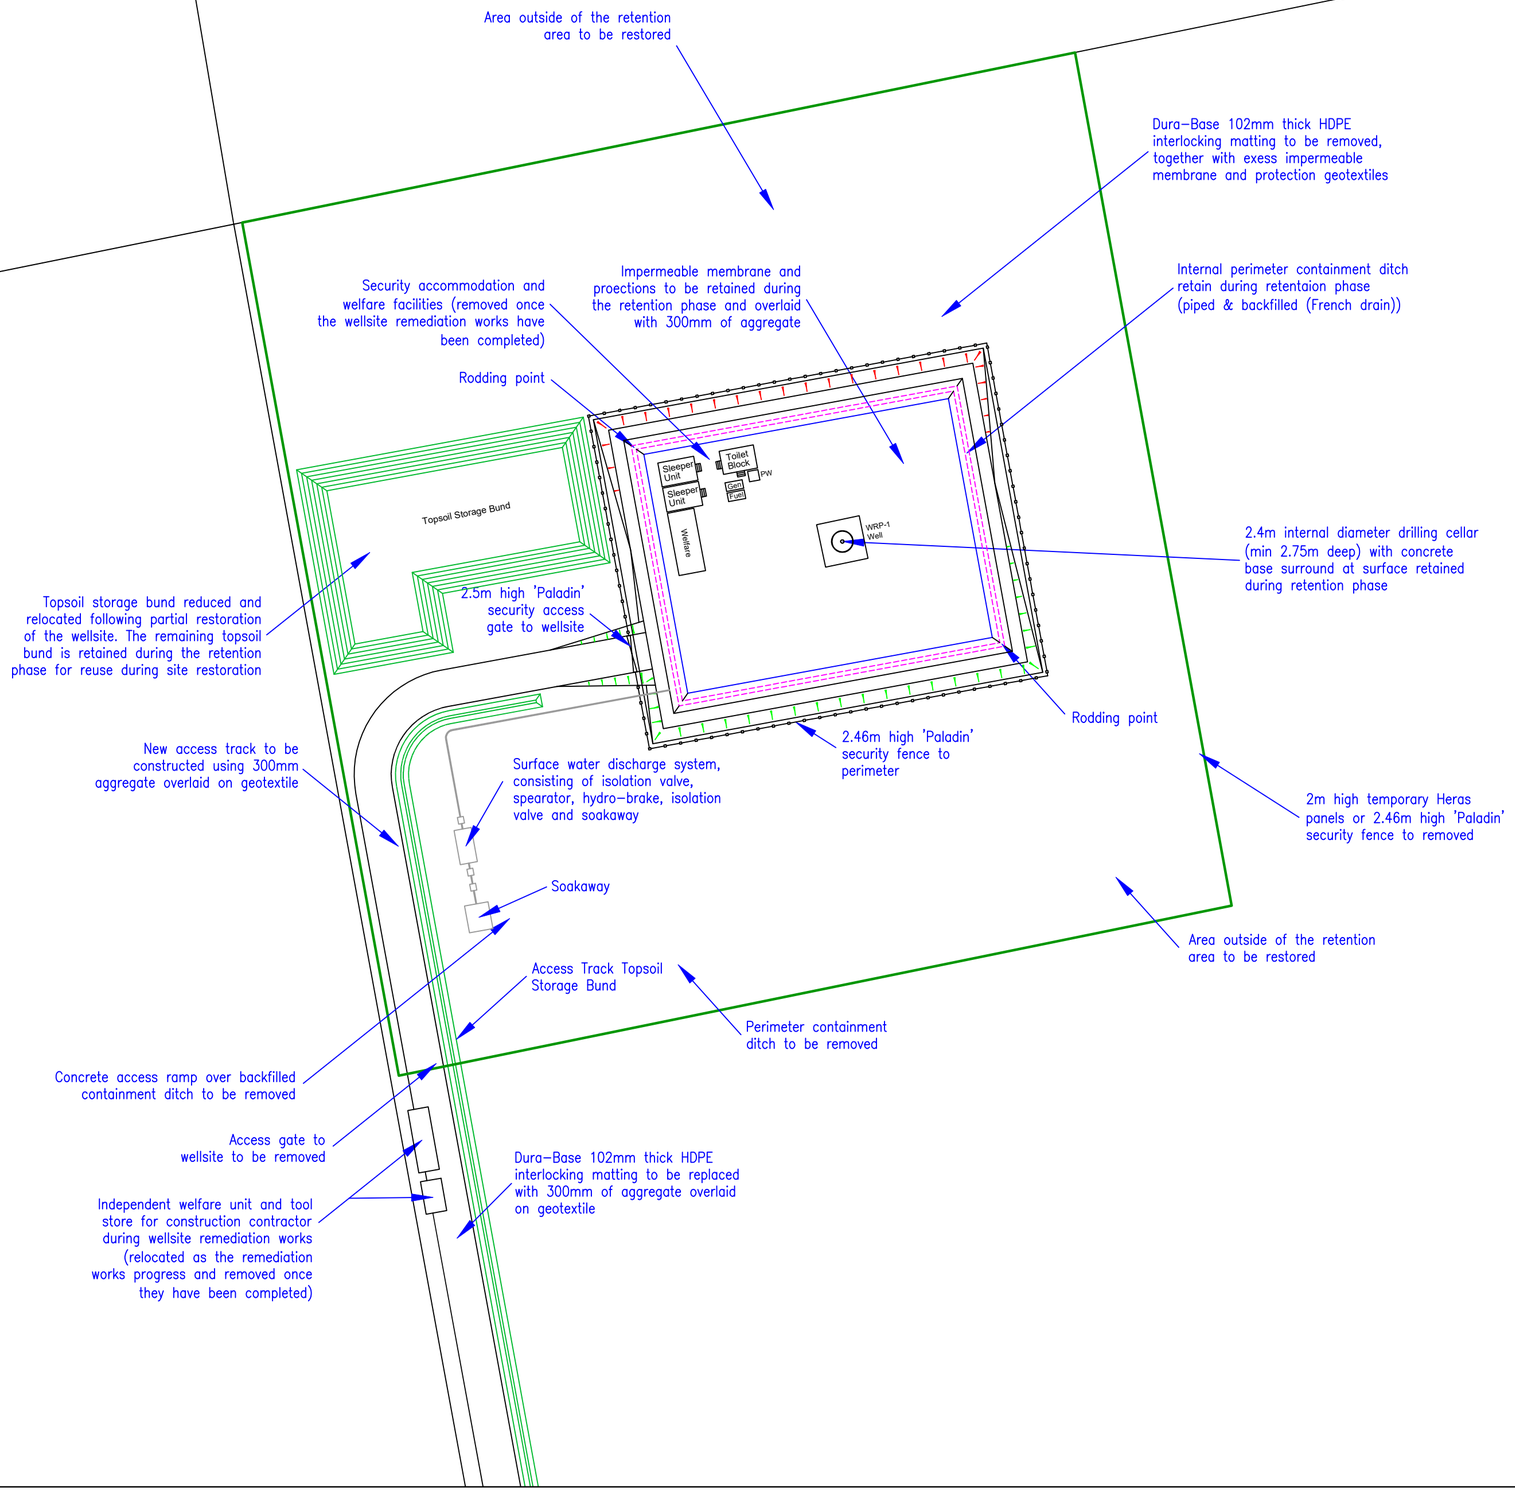

THE ORDNANCE SURVEY DATA ON THIS PLAN HAS BEEN REPRODUCED FROM ORDNANCE SURVEY ® BY PERMISSION OF ORDNANCE SURVEY ®.
© CROWN COPYRIGHT 2024. ALL RIGHTS RESERVED.
LICENCE No. 100022432

N

KEY:

- PERMIT APPLICATION BOUNDARY
- WATER FEATURES (PONDS, DRAINS)
- PERIMETER CONTAINMENT SYSTEM
- CUTT BATTER
- FILL BATTER
- PERIMETER FENCE

ABBREVIATIONS:

GEN:	GENERATOR
HDPE:	HIGH DENSITY POLYETHYLENE
PW:	PTOABLE WATER

NOTES:

REVISION HISTORY

REV	DATE	BY	DETAILS	APR
–	–	–	–	–
–	–	–	–	–
–	–	–	–	–
–	–	–	–	–
0	MAY25	JF	FIRST ISSUE	JF

ZETLAND GROUP
FROM CONCEPTION TO COMPLETION

ZETLAND GROUP LIMITED
THE INNOVATION CENTRE, KIRKLEATHAM BUSINESS PARK, REDCAR, TS10 5SH
T: +44(0)1642 777726 E: info@zetlandgroup.com W: www.zetlandgroup.com
Registered in England No. 2406499. Registered office: The Innovation Centre, Kirkleatham Business Park, Redcar, TS10 5SH

THIS DOCUMENT IS THE PROPERTY OF ZETLAND GROUP LIMITED. IT CONTAINS PROPRIETARY AND CONFIDENTIAL INFORMATION WHICH MUST NOT BE DUPLICATED, USED OR DISCLOSED OTHER THAN AS EXPRESSLY AUTHORISED BY ZETLAND GROUP LIMITED OR ITS REPRESENTATIVE ©2025

SITE: WEAVERTHORPE 1 WELLSITE
LAND EAST OF FOXHOLES
NORTH YORKSHIRE

PROJECT: WEAVERTHORPE 1
EXPLORATION BOREHOLE

TITLE: INDICATIVE SITE LAYOUT PLAN - RETENTION PHASE

CLIENT: EGDON RESOURCES U.K. LIMITED

Scale:	1:500	DWG. No:
Size:	A2	ZG-ER-WRP1-FH-EPR-04-06
Sheet:	1 of 1	